



| LOCATION |
|----------|
|----------|

Subject  
Property

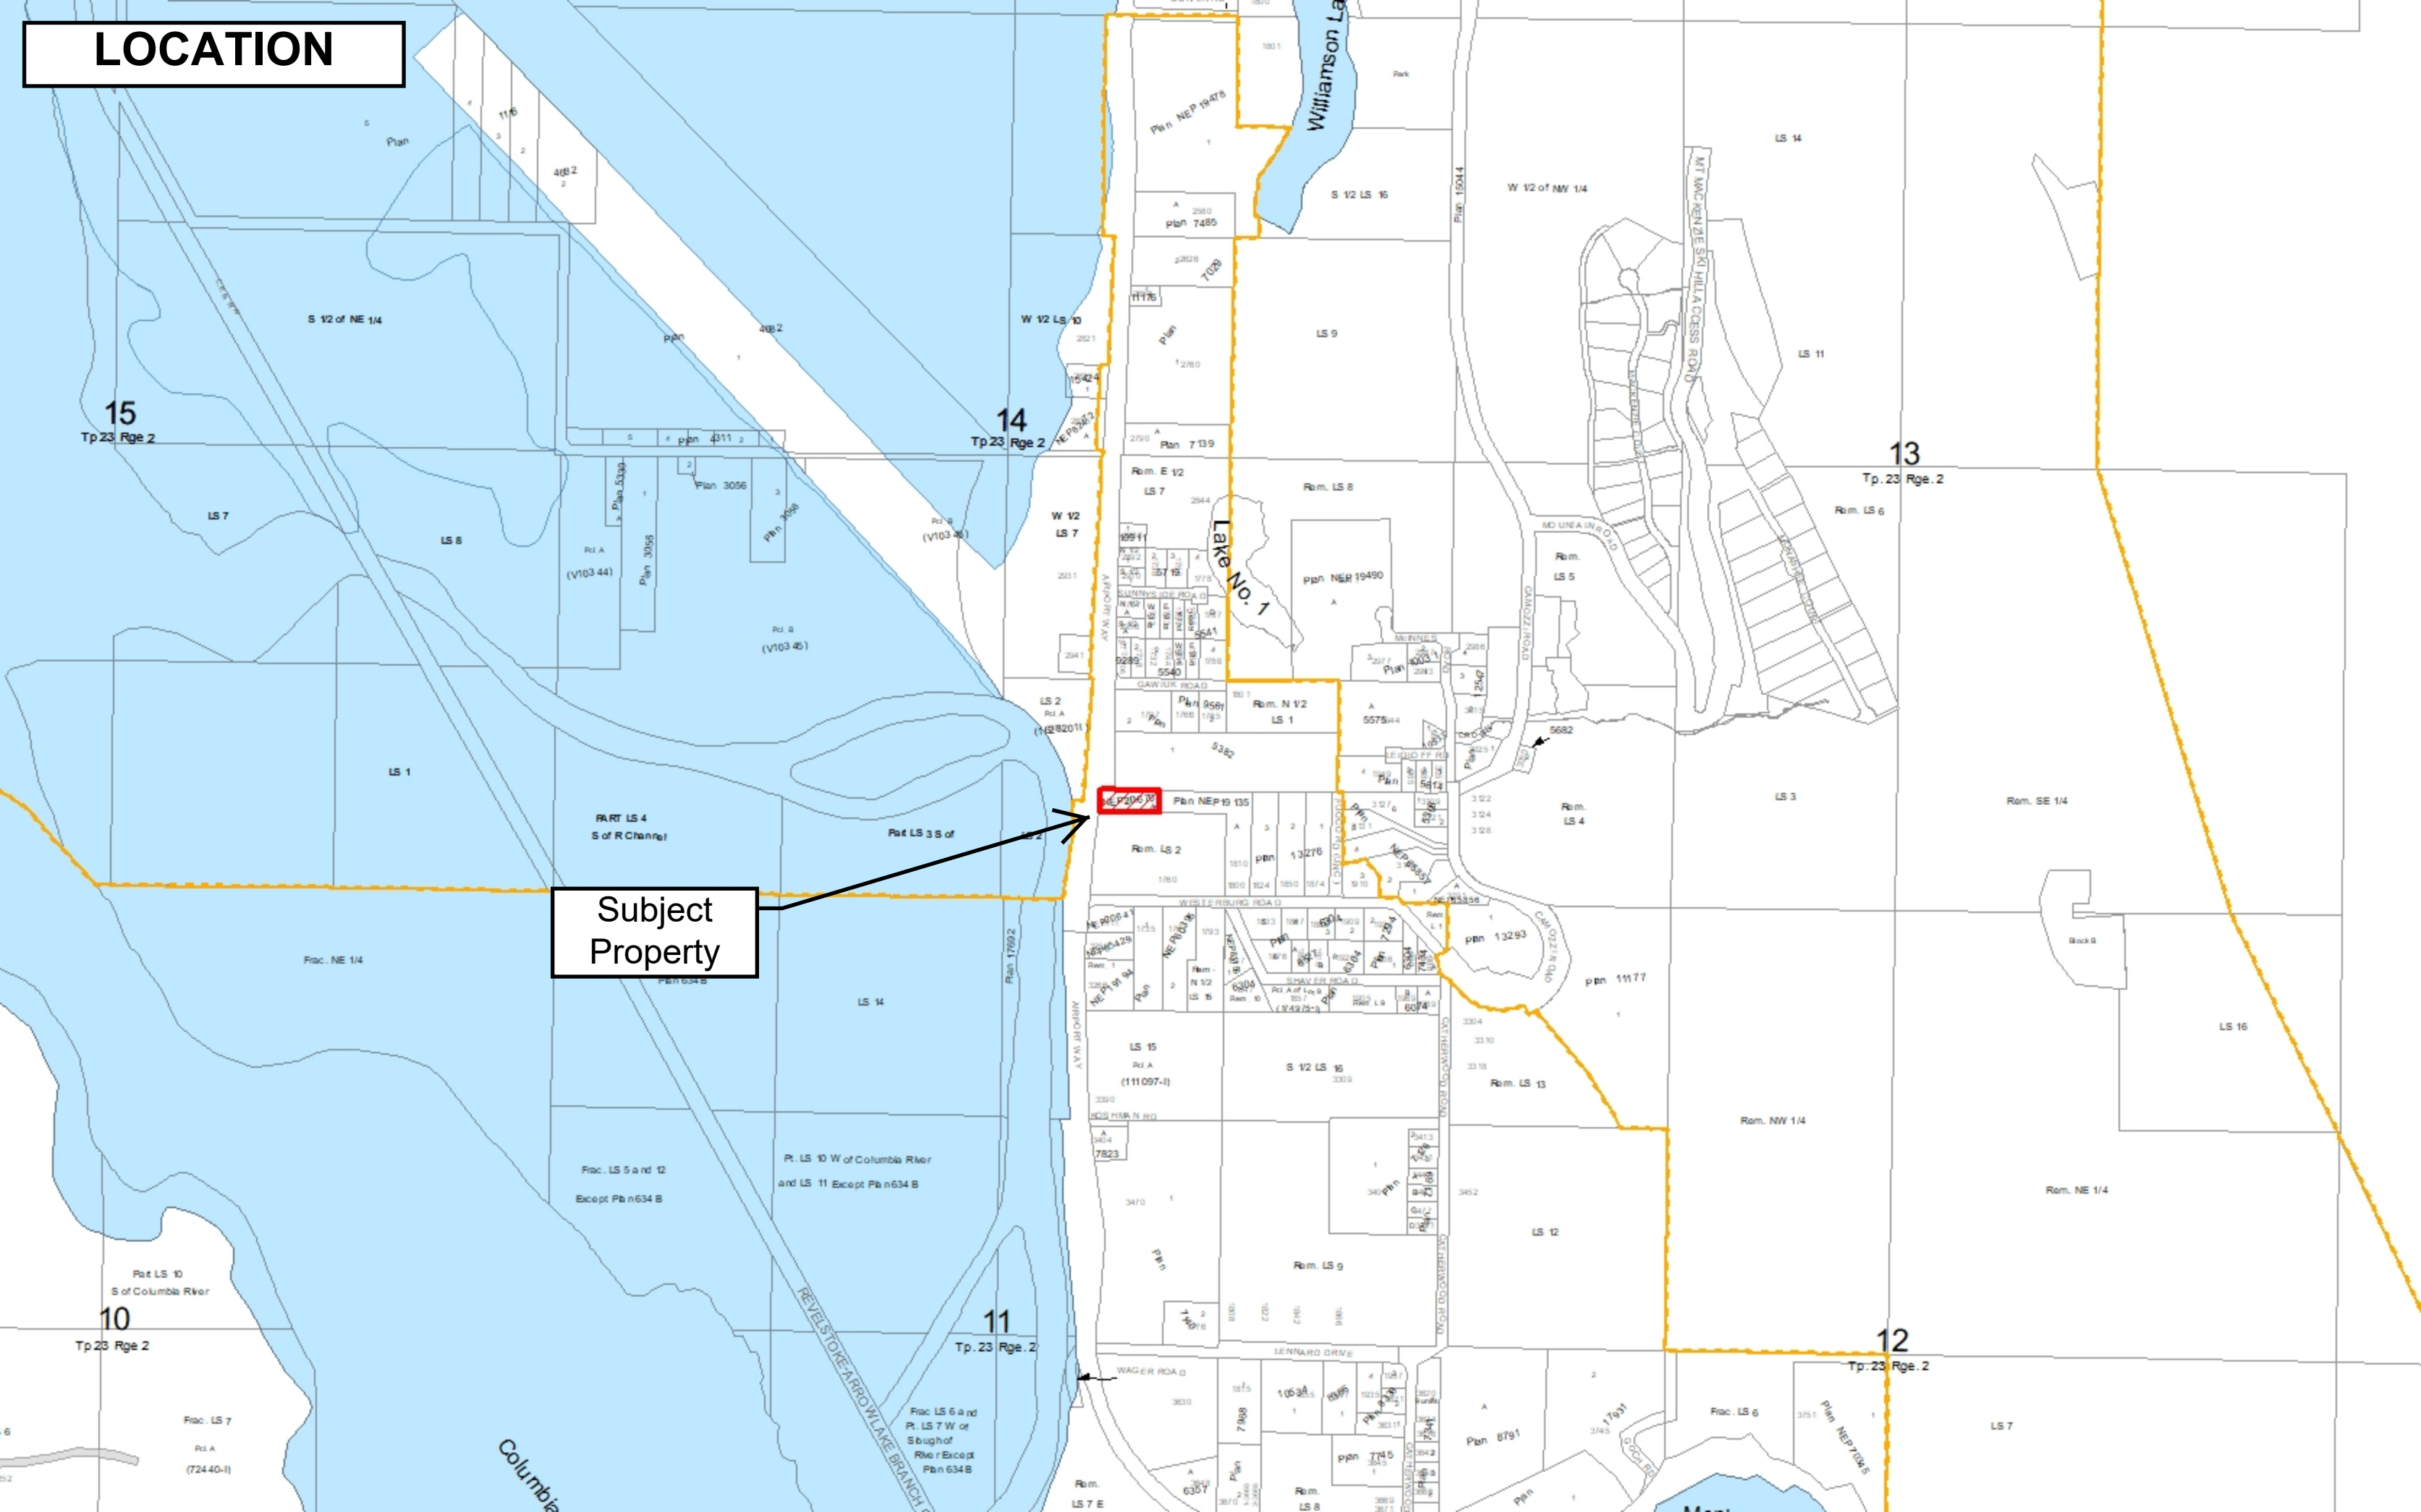

LOCATION

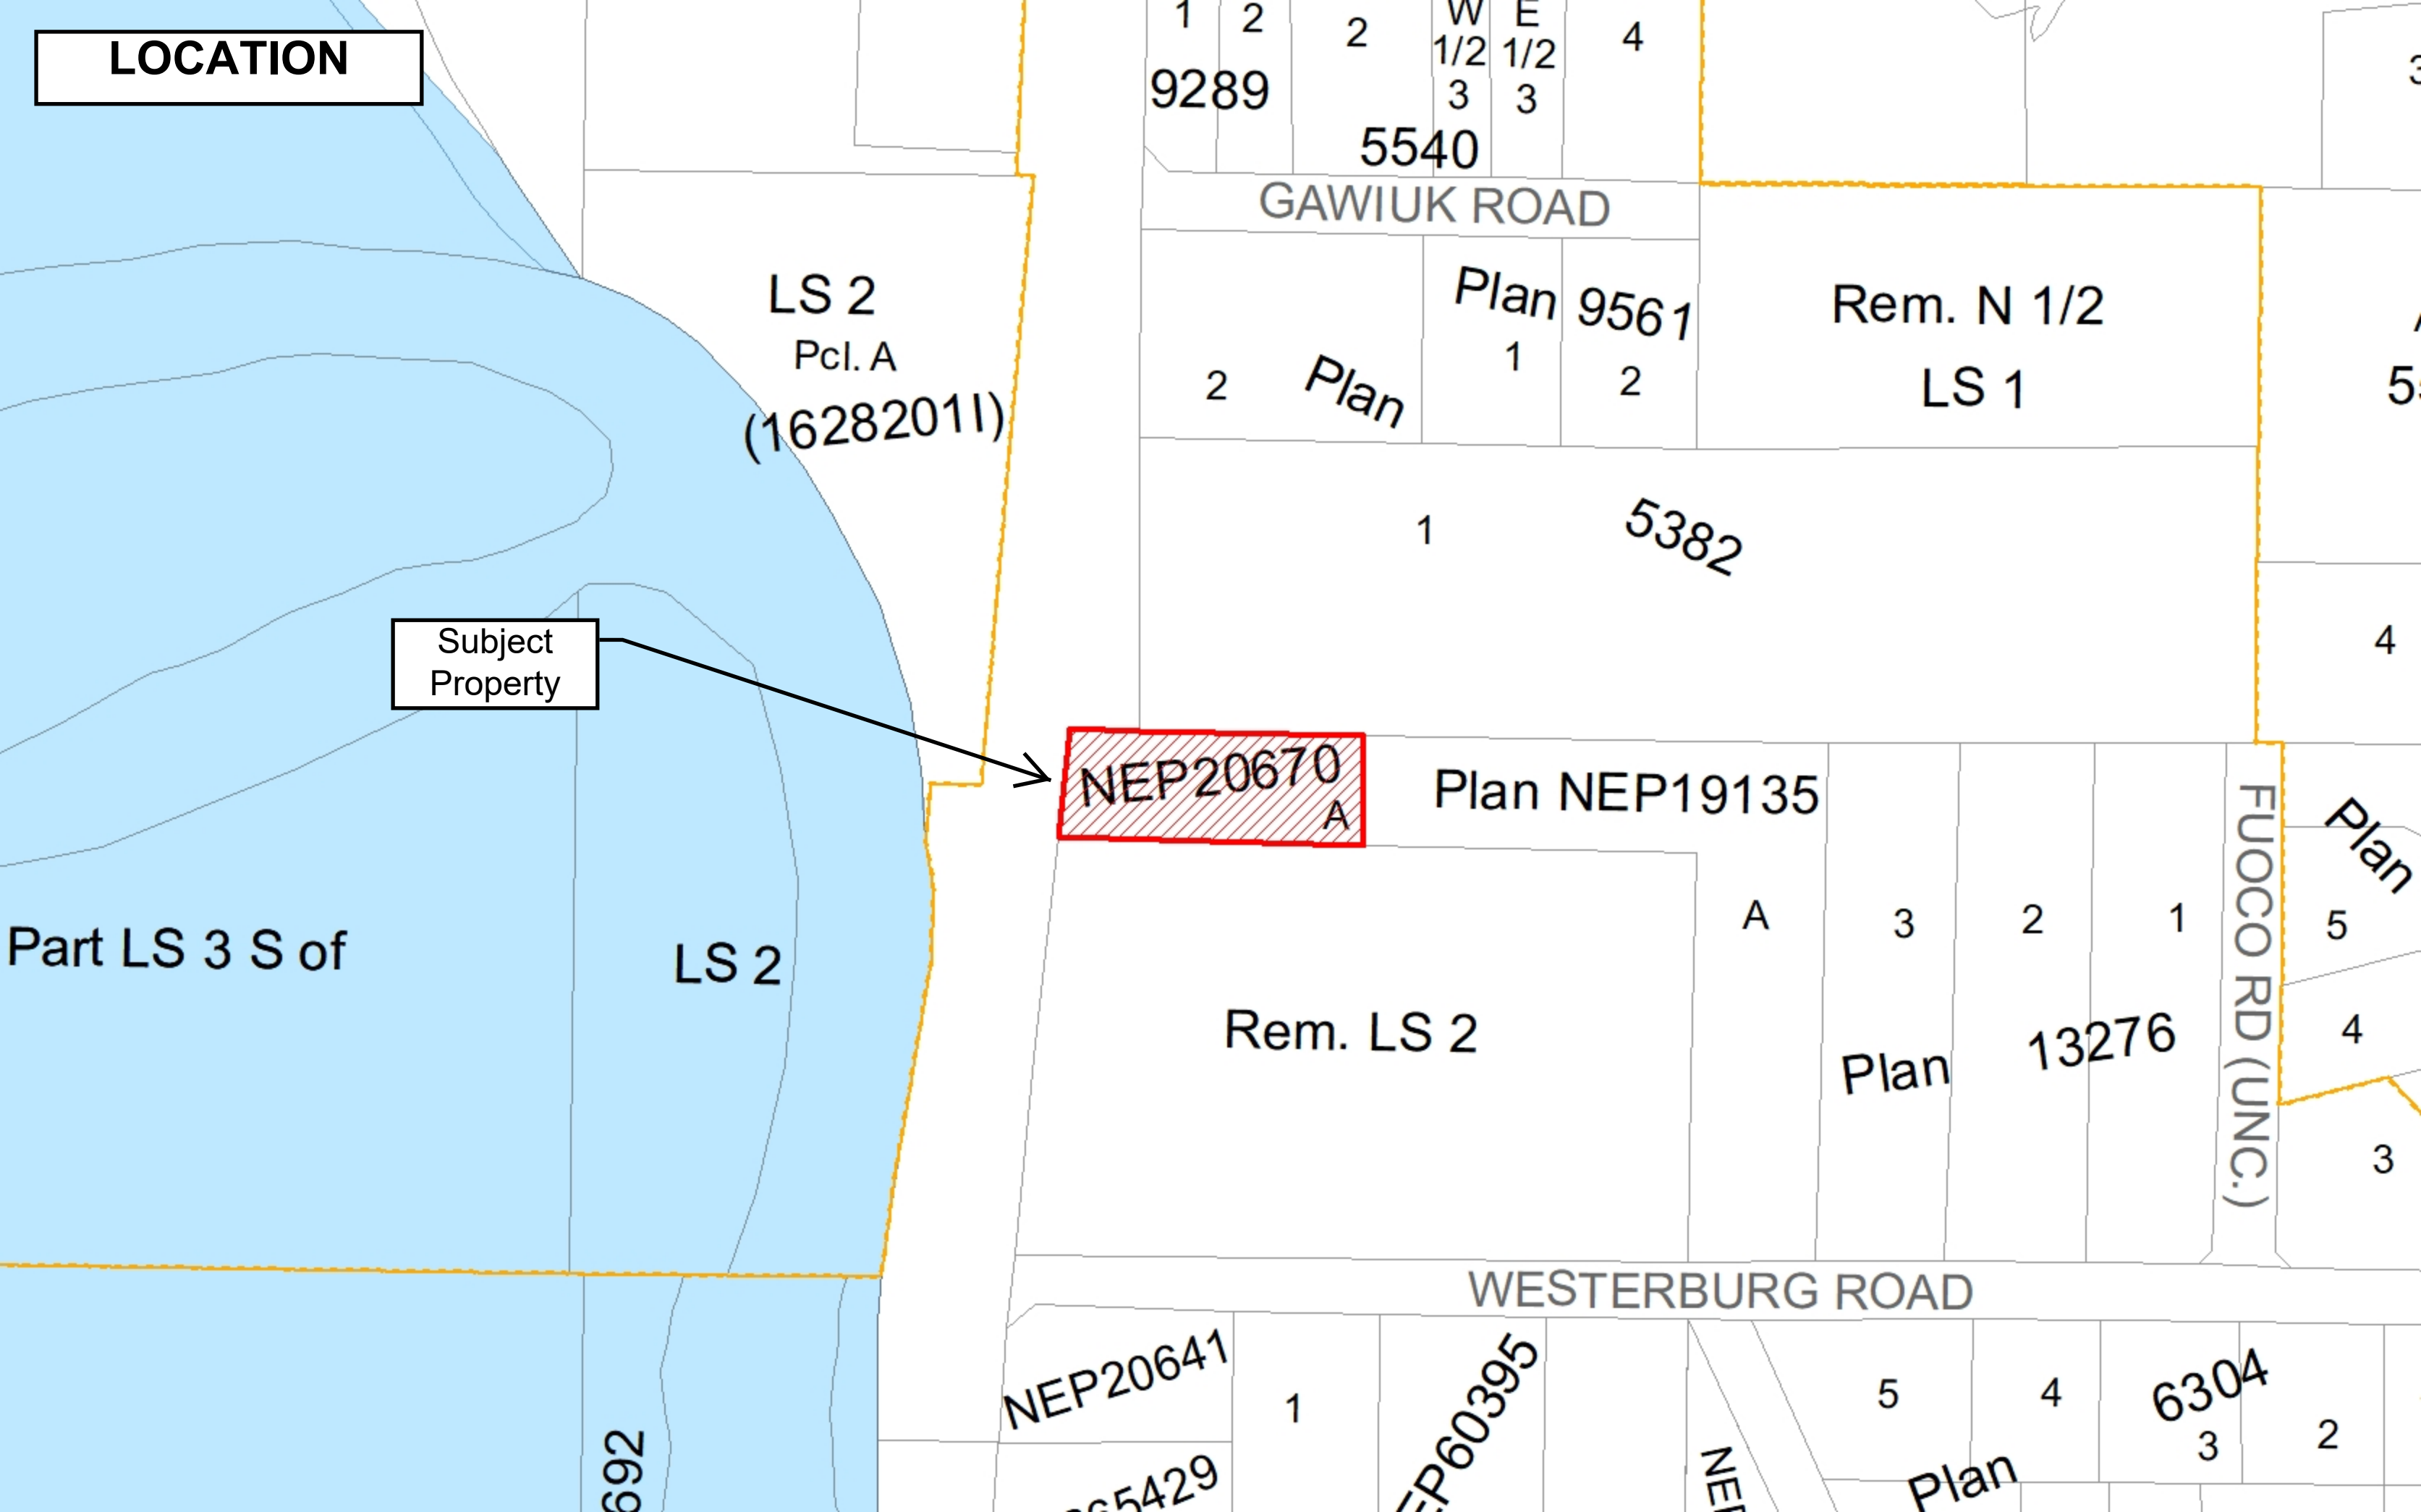











## ZONING

Subject  
Property

82L16-108X

RR2

SH

SH

# SH

RR2

CSRD  
Bylaw 854  
currently  
applies to  
these lots  
outside the  
CSRD  
boundary.



# ORTHOPHOTO

Subject  
Property






ORTHOPHOTO

3108

Airport Way

3011




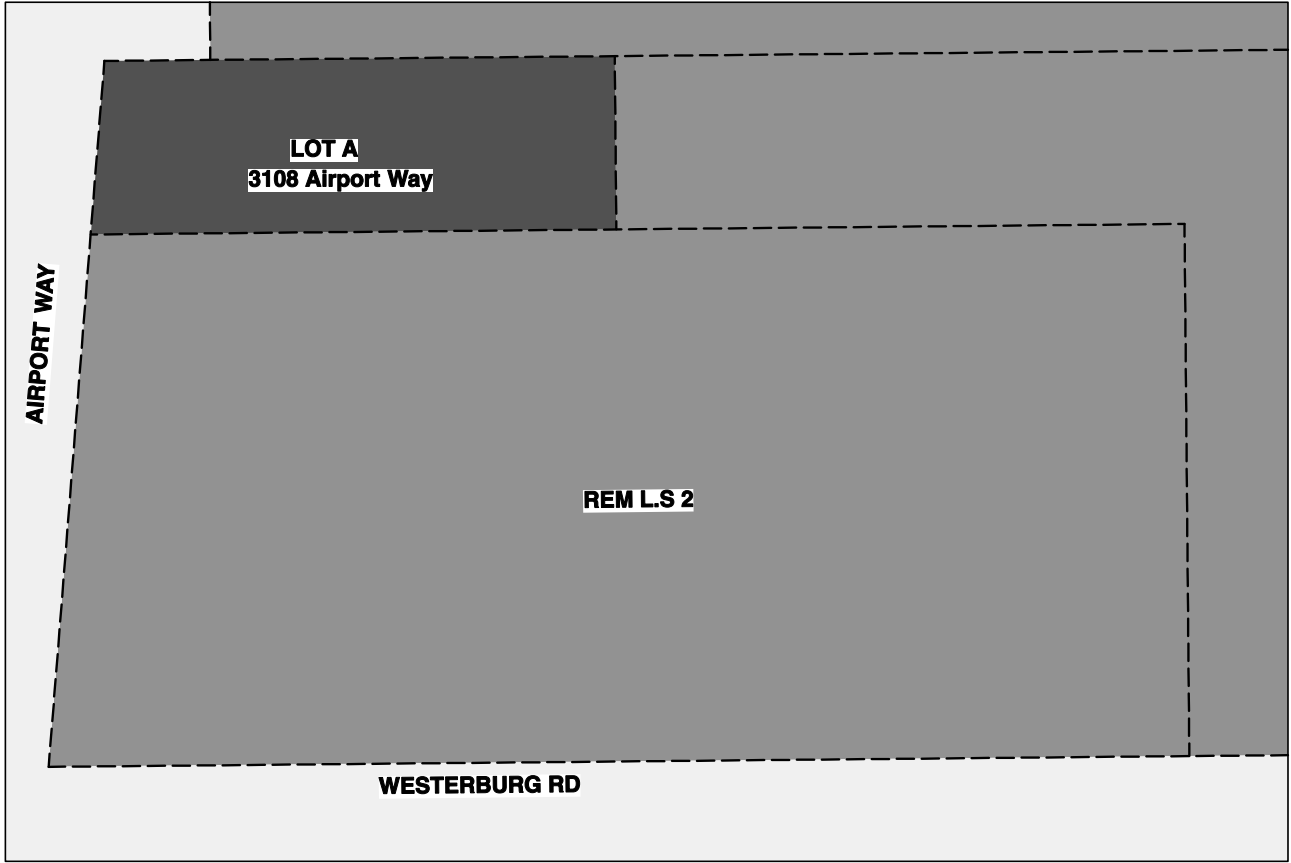

**Key Plan**      Scale: 1:750


**Site Plan**      Scale: 1/16" = 1'-0"

**SITE PLAN**

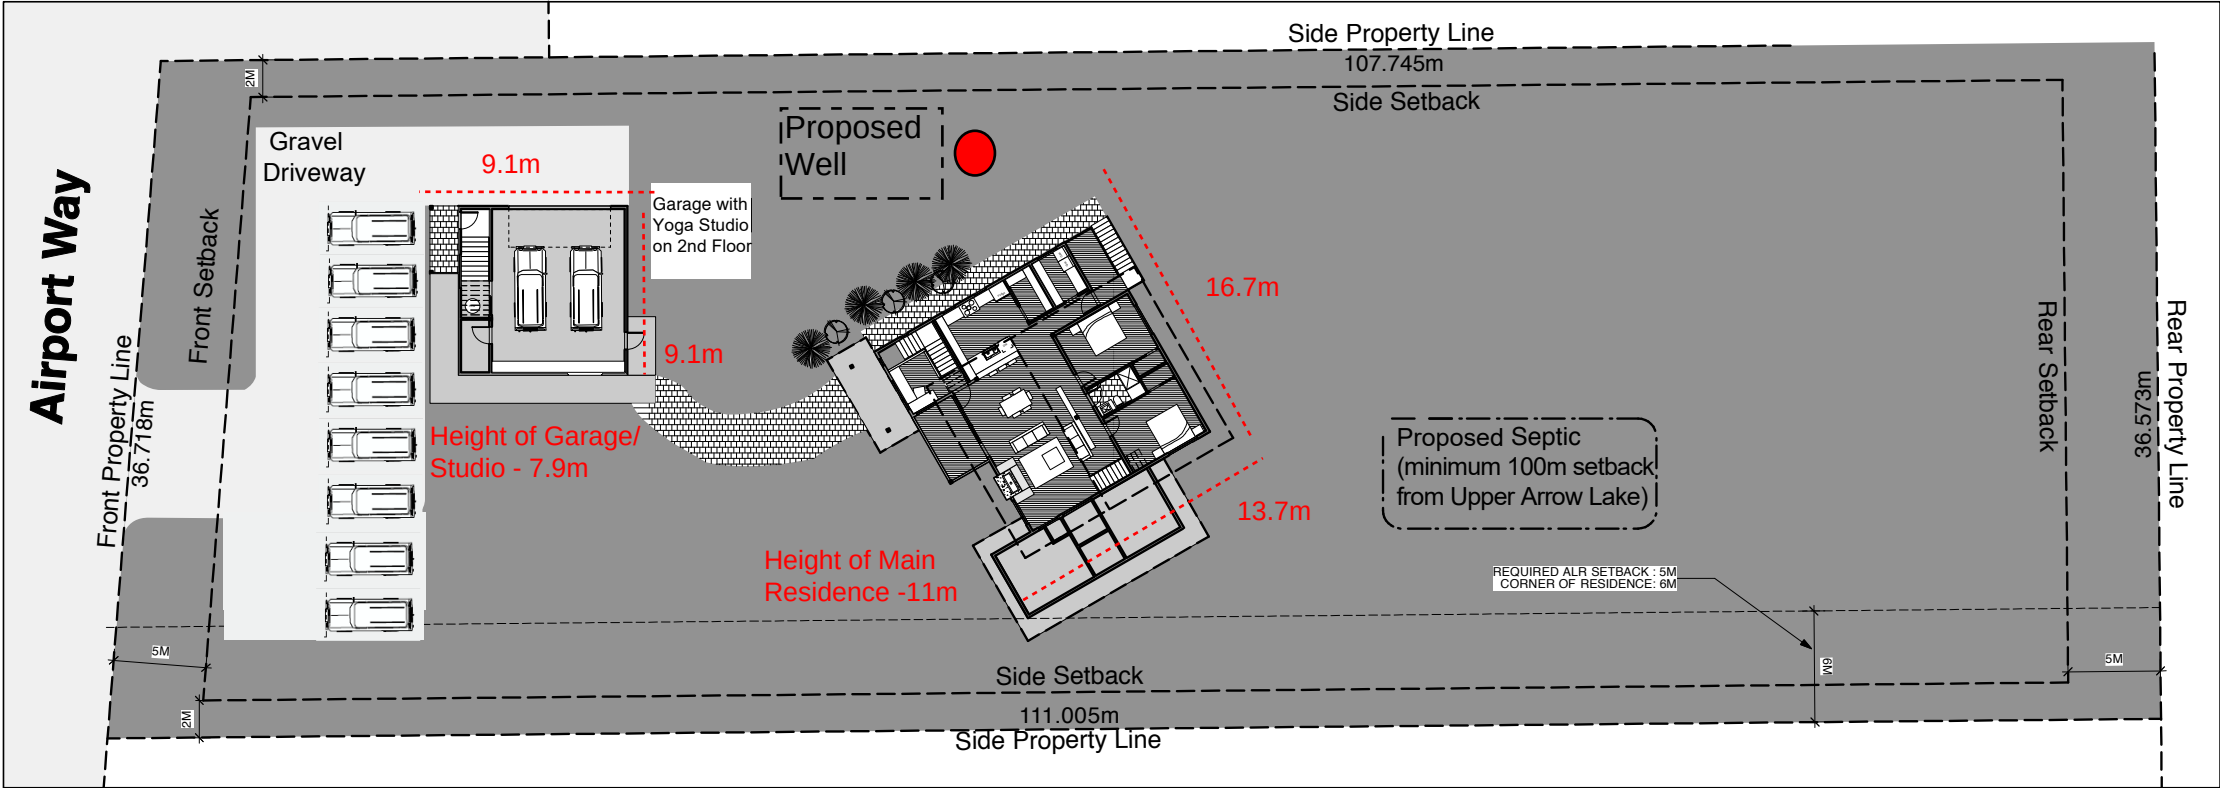


Title  
**Site Plan**

Project  
**Moore DeAgrela Residence**

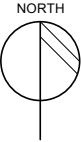



RUNWAY OBSTACLE SURVEY PLAN

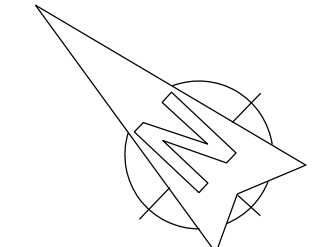

| TABLE OF OBSTACLES |         |        |        |           |         |
|--------------------|---------|--------|--------|-----------|---------|
| ID#                | CODE    | ELEV.  | ZONE   | AOI NORTH | EAST    |
| 64                 | DECID   | 478.25 | 461.06 | 17.19     | 5645816 |
| 65                 | BIRCH   | 470.25 | 457.94 | 12.31     | 5645793 |
| 66                 | BIRCH   | 469.86 | 455.99 | 13.87     | 5645777 |
| 67                 | DECID   | 474.94 | 454.52 | 20.42     | 5645757 |
| 68                 | EVERGRN | 471.32 | 453.66 | 17.66     | 5645746 |
| 69                 | EVERGRN | 471.19 | 452.93 | 18.26     | 5645744 |
| 70                 | EVERGRN | 469.44 | 452.33 | 17.11     | 5645739 |
| 71                 | EVERGRN | 467.93 | 451.64 | 16.29     | 5645736 |
| 72                 | EVERGRN | 466.80 | 451.12 | 15.48     | 5645733 |
| 74                 | EVERGRN | 468.12 | 451.61 | 16.51     | 5645717 |
| 75                 | EVERGRN | 468.16 | 451.73 | 16.43     | 5645714 |
| 77                 | EVERGRN | 467.58 | 451.88 | 15.70     | 5645707 |
| 78                 | BIRCH   | 468.37 | 452.14 | 14.23     | 5645697 |
| 79                 | DECID   | 469.57 | 453.47 | 16.10     | 5645674 |
| 81                 | DECID   | 459.56 | 453.27 | 6.29      | 5645666 |
| 87                 | DECID   | 468.37 | 454.74 | 13.63     | 5645582 |
| 88                 | DECID   | 468.11 | 455.24 | 11.87     | 5645567 |
| 89                 | DECID   | 468.17 | 461.56 | 6.81      | 5645517 |
| 90                 | DECID   | 467.20 | 452.96 | 14.24     | 5645653 |
| 91                 | DECID   | 466.87 | 453.46 | 13.41     | 5645655 |

| TABLE OF OBSTACLES |          |        |        |           |         |
|--------------------|----------|--------|--------|-----------|---------|
| ID#                | CODE     | ELEV.  | ZONE   | AOI NORTH | EAST    |
| 144                | DECID    | 468.66 | 460.96 | 7.70      | 5645515 |
| 145                | DECID    | 466.73 | 459.55 | 7.18      | 5645537 |
| 147                | PINE     | 460.35 | 458.29 | 2.06      | 5645830 |
| 148                | CEDAR    | 474.48 | 477.59 | -3.11     | 5645894 |
| 149                | PINE     | 461.95 | 456.18 | 5.77      | 5645814 |
| 150                | PINE     | 463.14 | 454.80 | 8.34      | 5645804 |
| 159                | DECID    | 464.27 | 451.84 | 12.43     | 5645671 |
| 160                | BIRCH    | 459.65 | 448.56 | 11.09     | 5645705 |
| 161                | DECID    | 454.94 | 447.77 | 7.17      | 5645717 |
| 162                | DECID    | 456.01 | 447.98 | 8.03      | 5645722 |
| 163                | DECID    | 455.67 | 447.48 | 8.19      | 5645728 |
| 164                | DECID    | 454.56 | 448.18 | 6.38      | 5645733 |
| 165                | PINE     | 463.90 | 465.99 | -2.10     | 5645485 |
| 166                | DECID    | 467.82 | 459.01 | 8.81      | 5645509 |
| 167                | DECID    | 454.36 | 450.30 | 4.06      | 5645720 |
| 168                | DECID    | 451.79 | 451.70 | 0.09      | 5645645 |
| 169                | PINE     | 460.77 | 460.51 | 0.26      | 5645847 |
| 170                | PPOLE    | 455.59 | 452.31 | 3.28      | 5645777 |
| 171                | SHRUB    | 451.33 | 449.56 | 1.77      | 5645748 |
| 172                | BIRCH    | 454.27 | 450.98 | 3.29      | 5645770 |
| 173                | POST     | 449.25 | 449.58 | -0.33     | 5645735 |
| 175                | DECID    | 460.58 | 451.53 | 9.05      | 5645688 |
| 179                | CEDAR    | 472.86 | 470.07 | 2.79      | 5645324 |
| 180                | CEDAR    | 473.56 | 469.69 | 3.87      | 5645348 |
| 181                | CEDAR    | 477.82 | 473.03 | 4.79      | 5645315 |
| 182                | EVERGRN  | 475.90 | 470.19 | 5.71      | 5645358 |
| 183                | LOMBARDI | 479.02 | 473.36 | 5.66      | 5645273 |
| 184                | PINE     | 466.71 | 459.67 | 7.04      | 5645482 |
| 185                | EVERGRN  | 463.68 | 458.69 | 4.99      | 5645504 |
| 186                | PINE     | 465.30 | 461.07 | 4.23      | 5645486 |
| 190                | FIR      | 465.63 | 451.12 | 14.51     | 5645719 |
| 191                | EVERGRN  | 464.82 | 453.28 | 11.54     | 5645756 |
| 192                | DECID    | 466.87 | 450.82 | 16.05     | 5645732 |
| 193                | SPRUCE   | 462.40 | 451.60 | 10.80     | 5645709 |
| 197                | DECID    | 464.40 | 452.95 | 11.45     | 5645676 |
| 198                | DECID    | 469.20 | 453.27 | 15.93     | 5645677 |
| 199                | DECID    | 471.56 | 454.03 | 17.53     | 5645678 |
| 200                | DECID    | 460.98 | 453.35 | 7.63      | 5645666 |
| 201                | DECID    | 463.00 | 454.46 | 8.54      | 5645657 |
| 202                | FIR      | 481.93 | 471.60 | 10.33     | 5645628 |
| 203                | FIR      | 475.87 | 466.49 | 9.38      | 5645607 |
| 204                | FIR      | 476.25 | 466.63 | 9.62      | 5645599 |
| 209                | FIR      | 471.03 | 464.75 | 6.28      | 5645598 |
| 210                | FIR      | 472.18 | 462.85 | 9.33      | 5645589 |
| 211                | DECID    | 483.74 | 475.04 | 8.70      | 5645517 |
| 212                | DECID    | 482.33 | 473.06 | 9.27      | 5645506 |
| 213                | DECID    | 480.84 | 471.68 | 9.16      | 5645471 |

| TABLE OF OBSTACLES |         |        |        |           |         |
|--------------------|---------|--------|--------|-----------|---------|
| ID#                | CODE    | ELEV.  | ZONE   | AOI NORTH | EAST    |
| 214                | CEDAR   | 476.28 | 470.04 | 6.24      | 5645447 |
| 215                | CEDAR   | 472.30 | 465.53 | 6.77      | 5645481 |
| 216                | CEDAR   | 474.21 | 468.23 | 5.98      | 5645437 |
| 217                | DECID   | 467.87 | 461.11 | 6.75      | 5645335 |
| 218                | DECID   | 471.39 | 463.03 | 8.36      | 5645500 |
| 219                | DECID   | 468.90 | 462.76 | 6.14      | 5645501 |
| 220                | DECID   | 466.47 | 461.69 | 4.78      | 5645516 |
| 221                | DECID   | 466.63 | 460.63 | 6.00      | 5645528 |
| 222                | FIR     | 460.88 | 458.26 | 2.62      | 5645568 |
| 223                | PINE    | 459.97 | 457.90 | 2.07      | 5645573 |
| 224                | DECID   | 465.85 | 459.83 | 6.02      | 5645535 |
| 225                | DECID   | 465.54 | 459.28 | 6.26      | 5645537 |
| 226                | DECID   | 463.35 | 459.14 | 4.21      | 5645538 |
| 227                | PINE    | 458.64 | 457.65 | 0.99      | 5645573 |
| 228                | FIR     | 457.98 | 457.33 | 0.65      | 5645572 |
| 229                | DECID   | 462.91 | 460.25 | 2.66      | 5645514 |
| 230                | DECID   | 462.77 | 459.97 | 2.80      | 5645517 |
| 231                | DECID   | 461.29 | 457.28 | 4.01      | 5645567 |
| 232                | DECID   | 462.16 | 459.99 | 2.17      | 5645507 |
| 233                | DECID   | 464.66 | 459.32 | 5.34      | 5645518 |
| 234                | DECID   | 463.22 | 459.03 | 4.19      | 5645524 |
| 235                | FIR     | 459.53 | 456.70 | 2.82      | 5645573 |
| 236                | DECID   | 459.62 | 455.79 | 3.83      | 5645591 |
| 237                | DECID   | 467.31 | 459.23 | 8.08      | 5645507 |
| 238                | DECID   | 466.21 | 456.29 | 9.92      | 5645572 |
| 239                | DECID   | 466.98 | 456.18 | 10.80     | 5645572 |
| 240                | DECID   | 467.37 | 459.62 | 7.75      | 5645500 |
| 241                | PINE    | 466.74 | 459.67 | 7.07      | 5645492 |
| 242                | PINE    | 464.04 | 459.50 | 4.54      | 5645507 |
| 243                | EVERGRN | 472.82 | 469.49 | 3.33      | 5645408 |
| 245                | DECID   | 454.16 | 452.93 | 1.23      | 5645628 |
| 246                | DECID   | 452.78 | 452.75 | 0.03      | 5645637 |
| 247                | DECID   | 451.50 | 451.79 | -0.29     | 5645670 |
| 248                | DECID   | 451.65 | 451.61 | 0.04      | 5645677 |
| 250                | FIR     | 469.76 | 452.80 | 16.96     | 5645694 |
| 251                | BIRCH   | 462.77 | 452.86 | 9.91      | 5645681 |
| 252                | EVERGRN | 469.09 | 451.55 | 17.54     | 5645720 |
| 253                | DECID   | 469.30 | 454.91 | 14.39     | 5645594 |
| 254                | DECID   | 469.06 | 454.95 | 14.11     | 5645588 |
| 255                | DECID   | 467.18 | 454.57 | 12.63     | 5645588 |
| 256                | DECID   | 472.60 | 462.17 | 10.43     | 5645549 |
| 257                | DECID   | 466.64 | 459.02 | 7.62      | 5645583 |
| 258                | DECID   | 466.20 | 458.48 | 7.72      | 5645591 |
| 259                | DECID   | 466.27 | 457.14 | 9.13      | 5645606 |
| 260                | DECID   | 467.37 | 455.07 | 12.30     | 5645625 |
| 269                | VEHICLE | 452.60 | 450.06 | 2.54      | 5645748 |

**LEGEND**

- \* - PENETRATING TREE
- + - NON-PENETRATING TREE
- 462 - OBSTACLE SURFACE ELEVATION
- o - SURVEYED OBJECT
- 165 - OBSTACLE ID

**NOTES:**

- MAPPING SYSTEM IS U.T.M. GRID, ZONE 11 NORTH
- COMBINED SCALE FACTOR 0.99961565
- ELEVATIONS ABOVE MEAN SEA LEVEL (GEODETIC) REFERRED TO RUNWAY THRESHOLDS
- OBSTACLES SHOWN ARE THE HIGHEST OR MOST PROMINENT SAMPLED OBJECTS;
- TREES ADJACENT TO THOSE DISPLAYED MAY ALSO PENETRATE THE OBSTACLE LIMITATION SURFACES.
- TABLE COLUMN 'AOI' INDICATES AMOUNT OF INTRUSION

**SCALE 1:1200 (A1 sheet)**

0m 50m 100m 150m 200m

**YRV REVELSTOKE AIRPORT  
OBSTACLE SURVEY**  
NOVEMBER 2018 - J. HAY  
SKYLINE GEOMATICS  
A Division of ELS Consulting Ltd.  
Suite 202 - 225 East 17th Avenue  
Vancouver, BC V5B 1A6  
o 604-269-3785



# Revelstoke Airport Obstacle Plan

