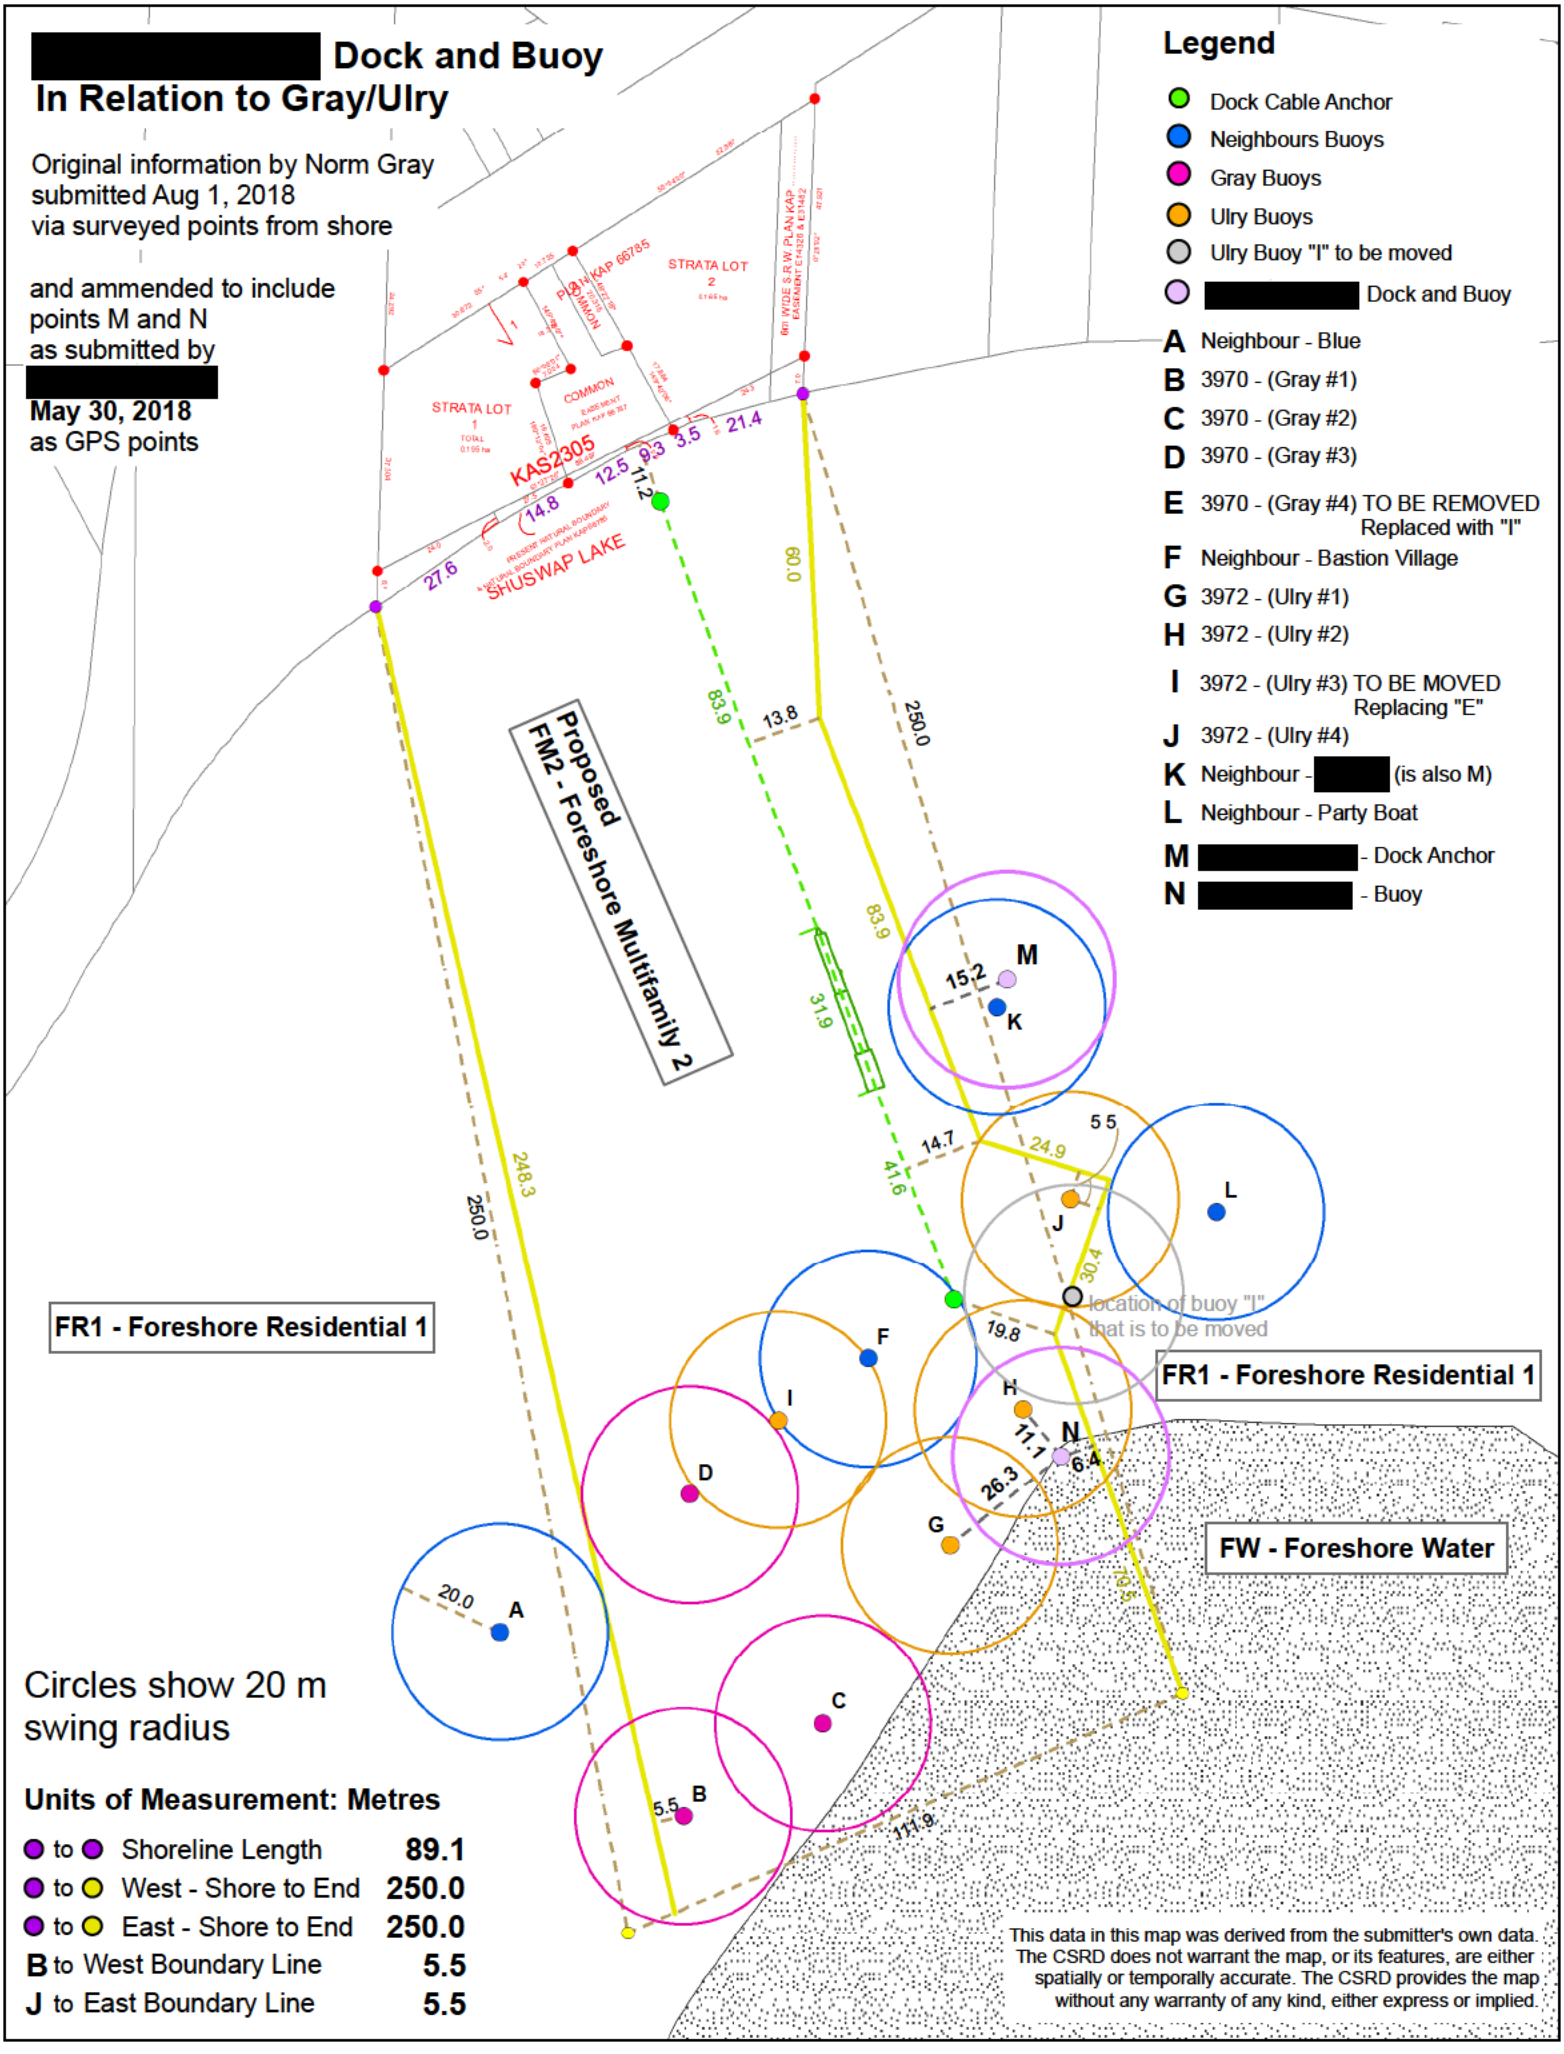
[redacted] Dock and Buoy
In Relation to Gray/Ulry
Original information by Norm Gray
submitted Aug 1, 2018
via surveyed points from shore
and ammended to include
points M and N
as submitted by
[redacted]
May 30, 2018
as GPS points
Legend
Dock Cable Anchor
Neighbours Buoys
Gray Buoys
Ulry Buoys
Ulry Buoy "I" to be moved
[redacted] Dock and Buoy
A Neighbour - Blue
B 3970 - (Gray #1)
C 3970 - (Gray #2)
D 3970 - (Gray #3)
E 3970 - (Gray #4) TO BE REMOVED Replaced with "I"
F Neighbour - Bastion Village
G 3972 - (Ulry #1)
H 3972 - (Ulry #2)
I 3972 - (Ulry #3) TO BE MOVED Replacing "E"
J 3972 - (Ulry #4)
K Neighbour - [redacted] (is also M)
L Neighbour - Party Boat
M [redacted] - Dock Anchor
N [redacted] - Buoy
STRATA LOT 1
STRATA LOT 2
COMMON
KAS2305
SHUSWAP LAKE
Proposed FM2 - Foreshore Multifamily 2
FR1 - Foreshore Residential 1
FR1 - Foreshore Residential 1
FW - Foreshore Water
location of buoy "I" that is to be moved
Circles show 20 m swing radius
Units of Measurement: Metres
to Shoreline Length 89.1
to West - Shore to End 250.0
to East - Shore to End 250.0
B to West Boundary Line 5.5
J to East Boundary Line 5.5
This data in this map was derived from the submitter's own data. The CSRD does not warrant the map, or its features, are either spatially or temporally accurate. The CSRD provides the map without any warranty of any kind, either express or implied.